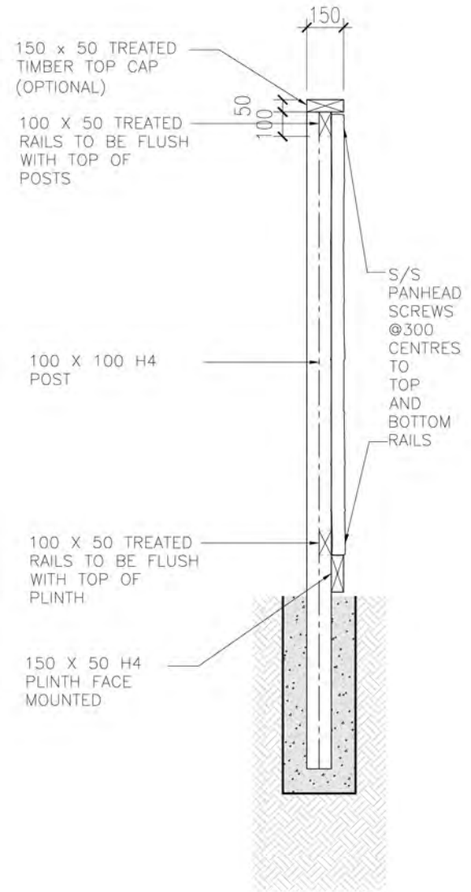

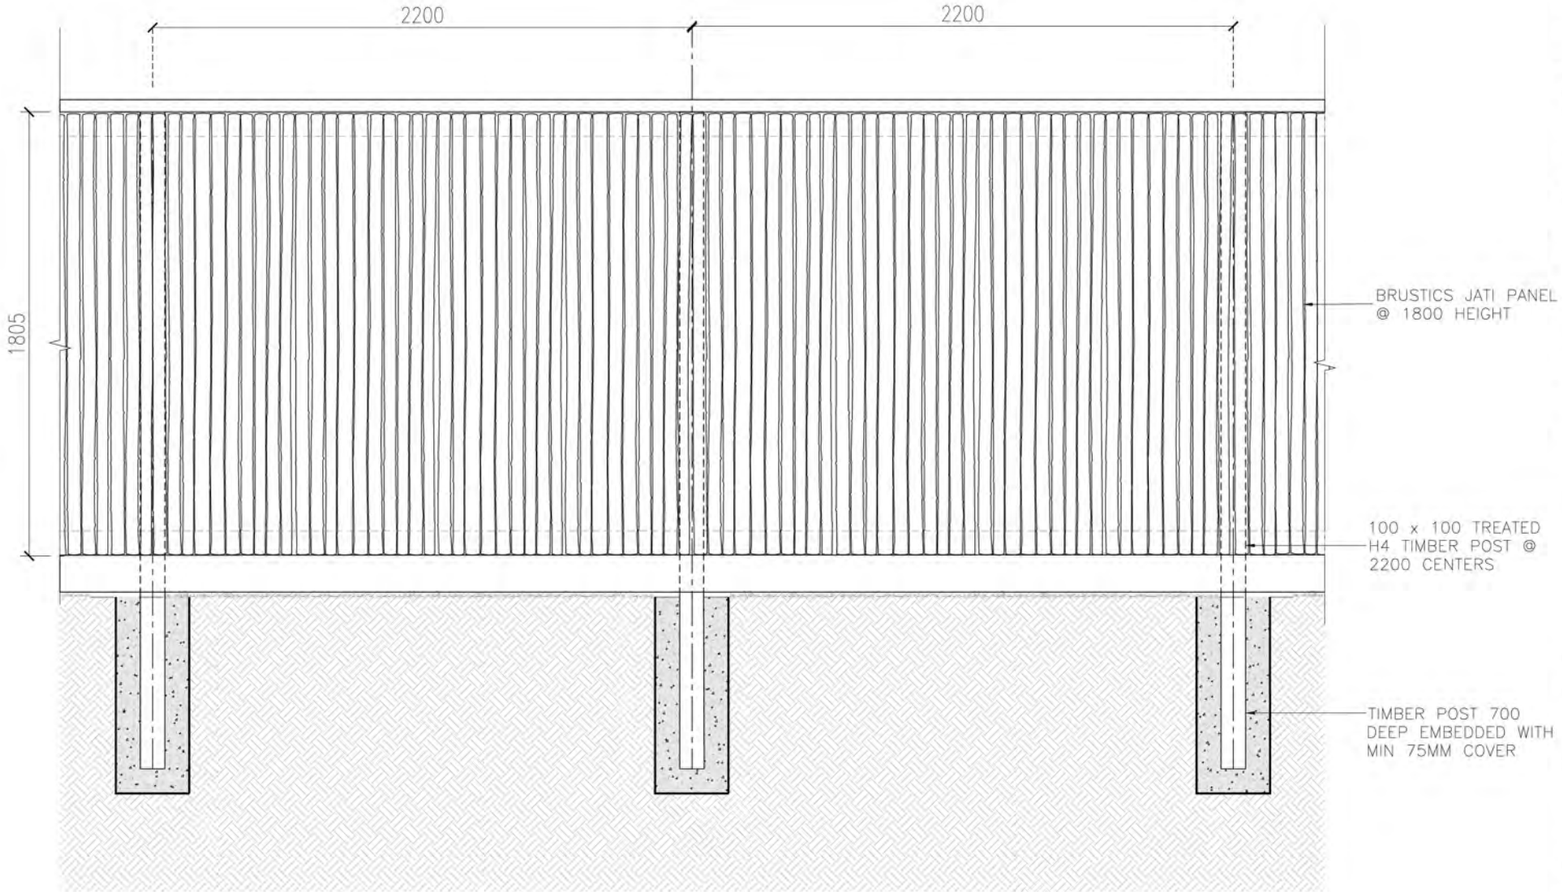

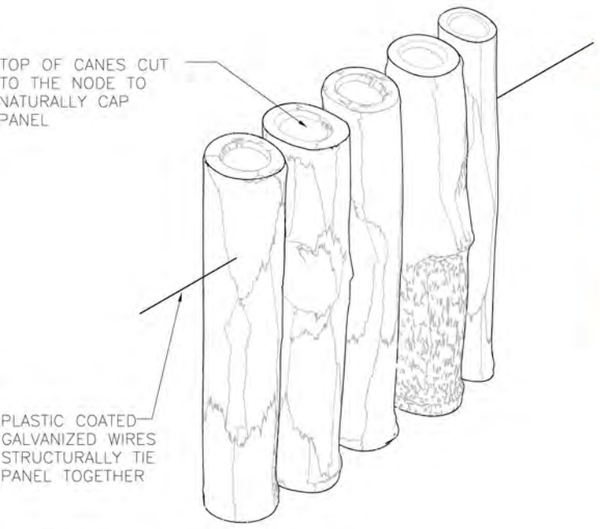

DETAIL SCALE 1:5

Notes:
STANDARD STYLE - A continuous Brustics Bamboo fence panels are placed along the front of the posts screwed to rails top and bottom. The frame will be seen on one side.

We recommend the panels are placed on a plinth - H4 150x50mm timber on its edge.

Bamboo will fade, we recommend it be stained with an oil stain 12-18 months after installation. Some cracking may occur.

Ask for our comprehensive installation instructions. Include plinth and capping in calculation of fence height.

Check with your local council for specific Pool fencing compliance requirements.

Brustics™

BRUSTICS BRUSHWOOD FENCES LTD
289 Lincoln Road,
Henderson,
Auckland 0610

www.brustics.co.nz

PRODUCT:

JATI

PANEL DIMENSIONS:

1.8 x 2.2 m
(H) (W)

OR
1.2 X 2.2
2.4 X 2.2

FINISHES:

JATI Natural
JATI Smoked

PANEL FIXING:

30-45mm cane diameter.

EXAMPLE CONSTRUCTION:

STANDARD STYLE
(CAPPED)

NOT FOR CONSTRUCTION FOR ILLUSTRATIVE AND DEMONSTRATIVE PURPOSES ONLY

1:25	sheet 05

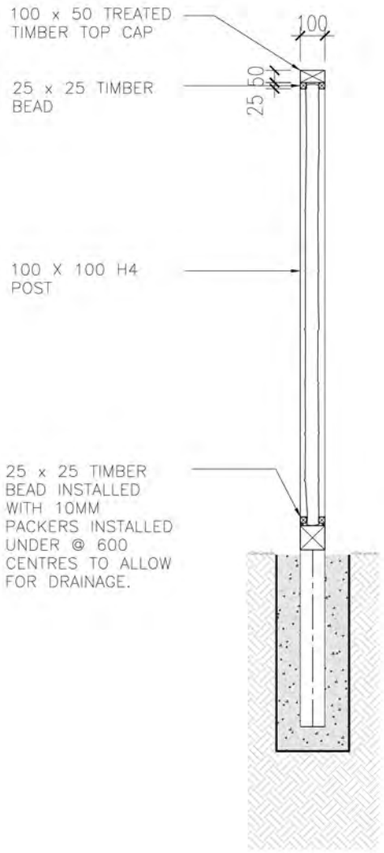

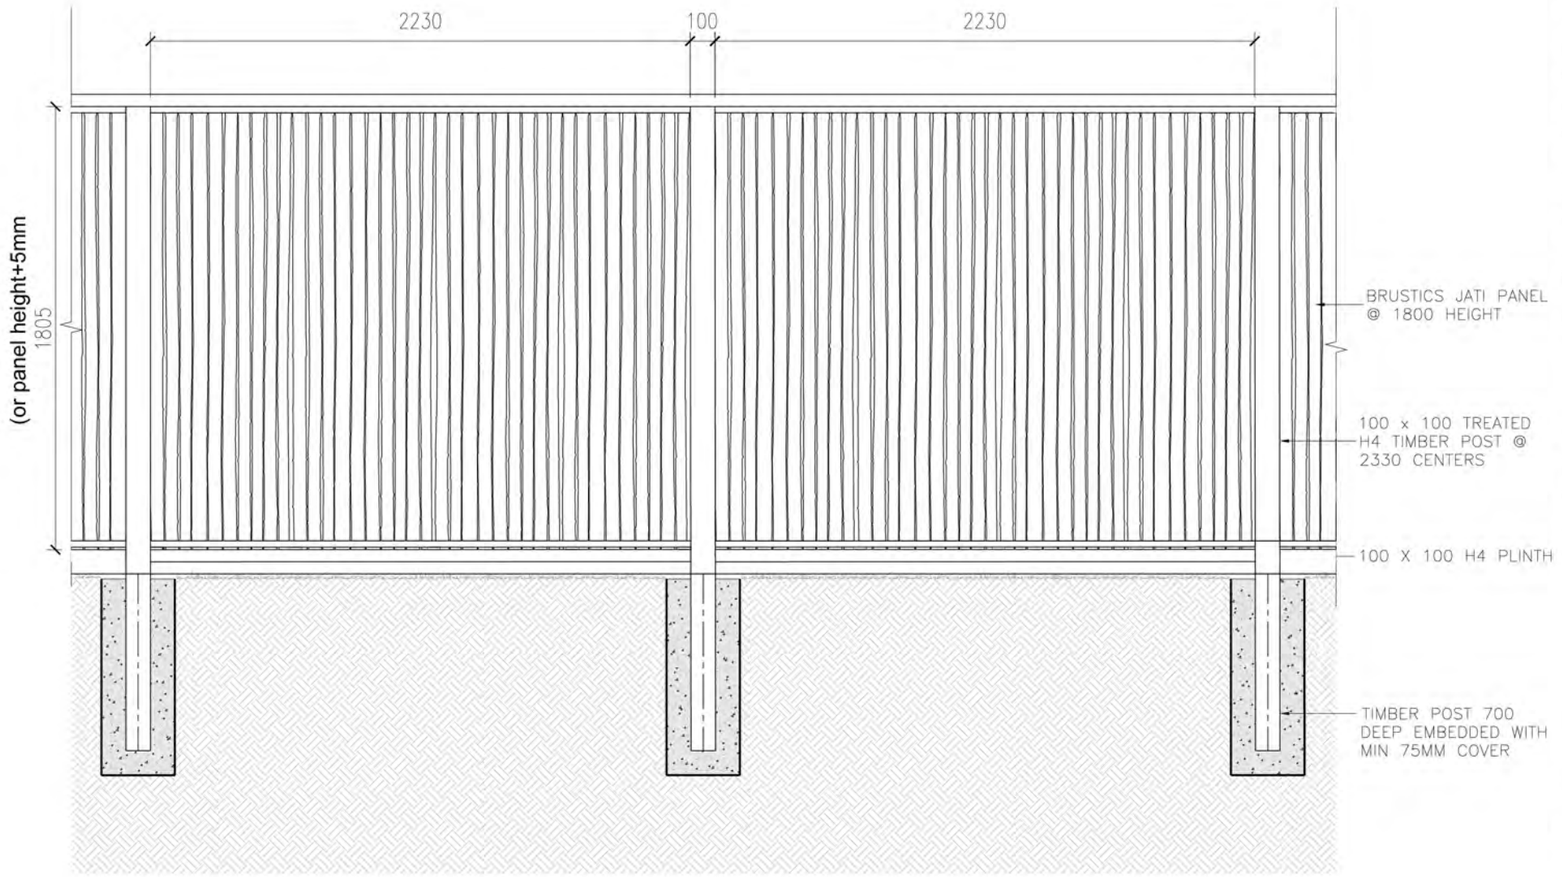

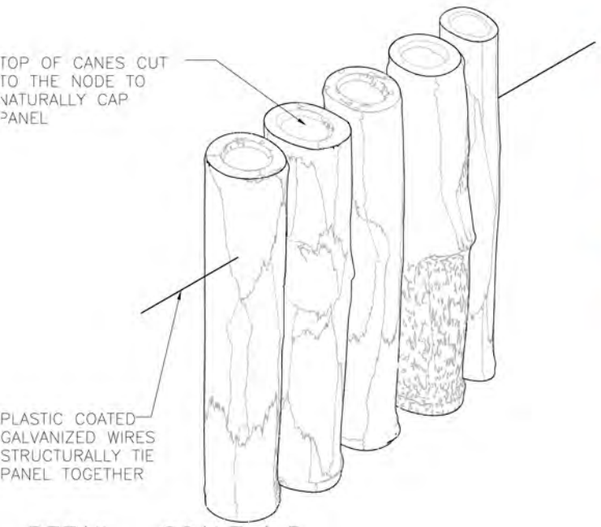

DETAIL SCALE 1:5

Notes:
BORDER STYLE - A 'Picture Frame' style of installation giving the same finished look on both sides.

We recommend the panels are placed on a plinth - H4 100x100mm timber on its edge.

Bamboo will fade, we recommend it be stained with an oil stain 12-18 months after installation. Some cracking may occur.

Ask for our comprehensive installation instructions. Include plinth and capping in calculation of fence height.

Check with your local council for specific pool fencing compliance requirements.

Brustics™

BRUSTICS BRUSHWOOD FENCES LTD
289 Lincoln Road,
Henderson,
Auckland 0610

www.brustics.co.nz

PRODUCT:

JATI

PANEL DIMENSIONS:

1.8 x 2.2 m
(H) (W)

OR
1.2 X 2.2
2.4 X 2.2

FINISHES:

JATI Natural
JATI Smoked

PANEL FIXING:

30-45mm cane diameter

EXAMPLE CONSTRUCTION:

BORDER STYLE

NOT FOR CONSTRUCTION FOR ILLUSTRATIVE AND DEMONSTRATIVE PURPOSES ONLY

scale no	drawing no
1:25	sheet 06.

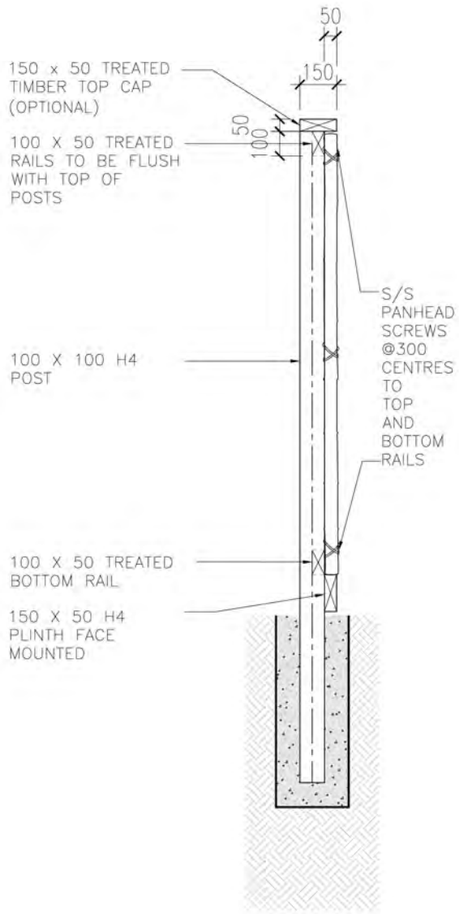

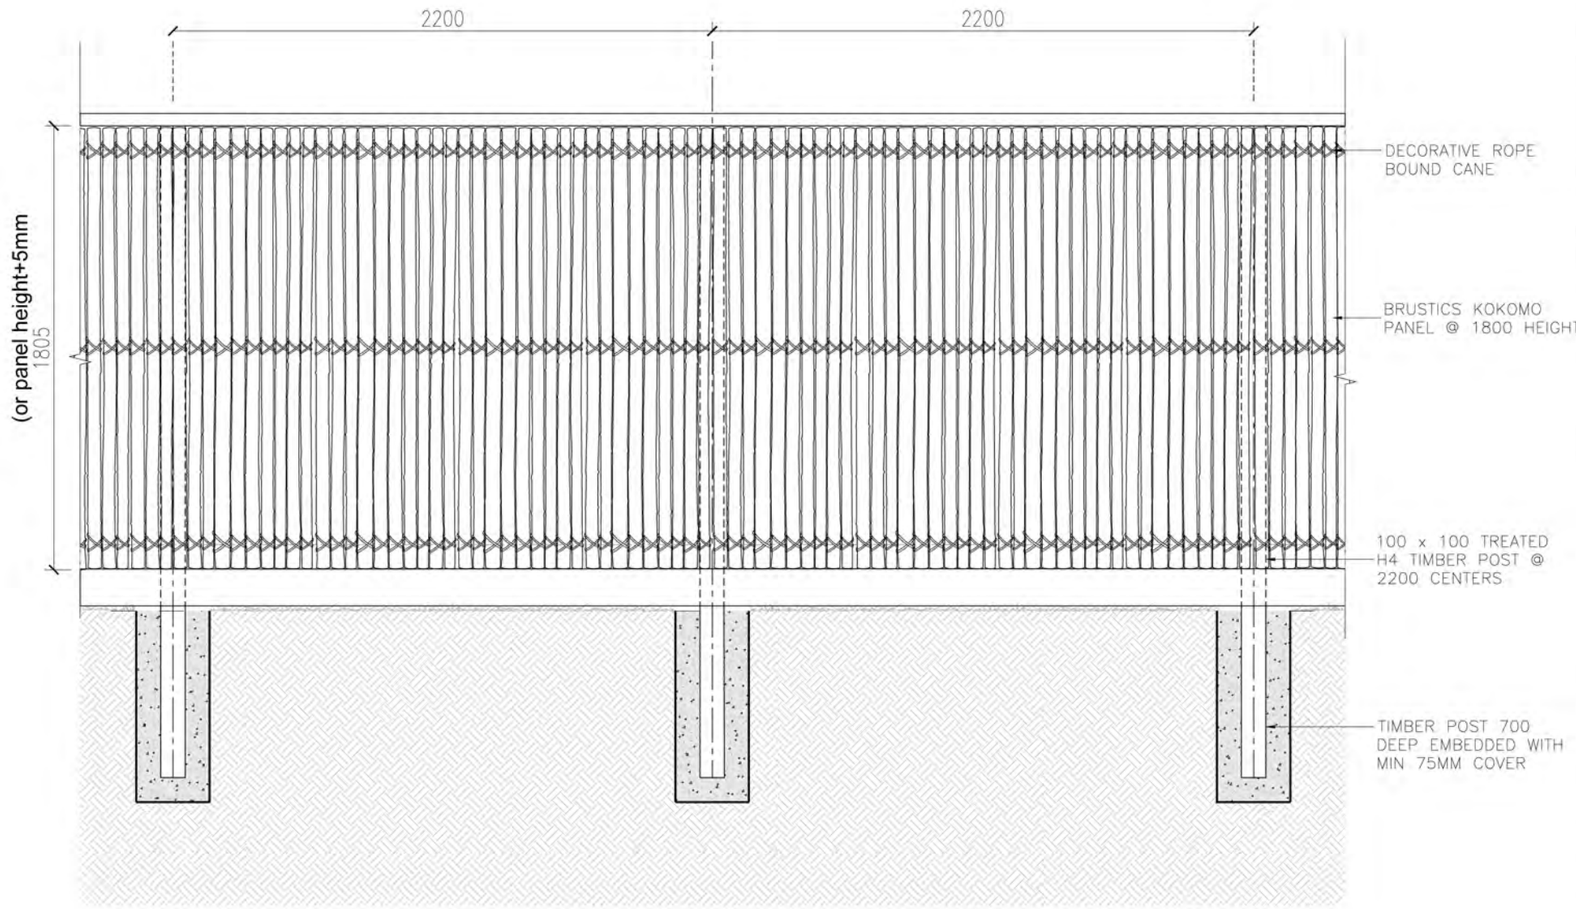

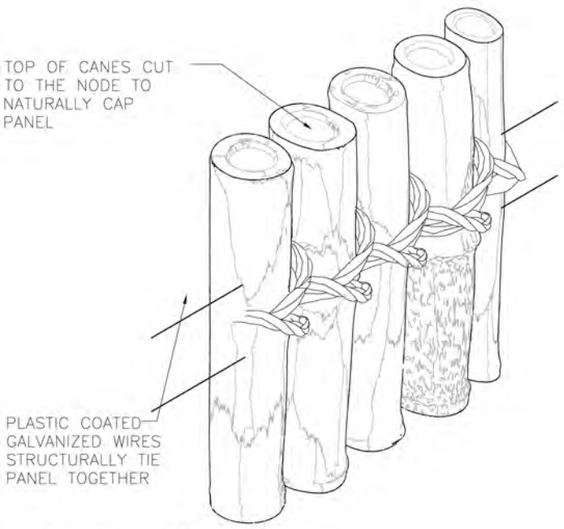

DETAIL SCALE 1:5

NOT FOR CONSTRUCTION FOR ILLUSTRATIVE AND DEMONSTRATIVE PURPOSES ONLY

Notes:

STANDARD STYLE - A continuous Brustics Bamboo fence panels are placed along the front of the posts screwed to rails top and bottom. The frame will be seen on one side. We recommend the panels are placed on a plinth - H4 150x50mm timber on its edge.

Bamboo will fade, we recommend it be stained with an oil stain 12-18 months after installation. Some cracking may occur.

Ask for our comprehensive installation instructions. Include plinth and capping in calculation of fence height.

Check with your local council for specific fencing compliance requirements.

Brustics™

BRUSTICS BRUSHWOOD FENCES LTD
289 Lincoln Road,
Henderson,
Auckland 0610

www.brustics.co.nz

PRODUCT:

KOKOMO

PANEL DIMENSIONS:

1.8 x 2.2 m
(H) (w)

FINISHES:

Kokomo Natural
Kokomo Smoked

PANEL FIXING:

30-45mm cane diameter - Natural Jute Rope
Wire position: 100, 900, 1700
(mm from bottom)

EXAMPLE CONSTRUCTION:

KOKOMO STANDARD STYLE (CAPPED)

scale no:	drawing no:
1:25	sheet 01.

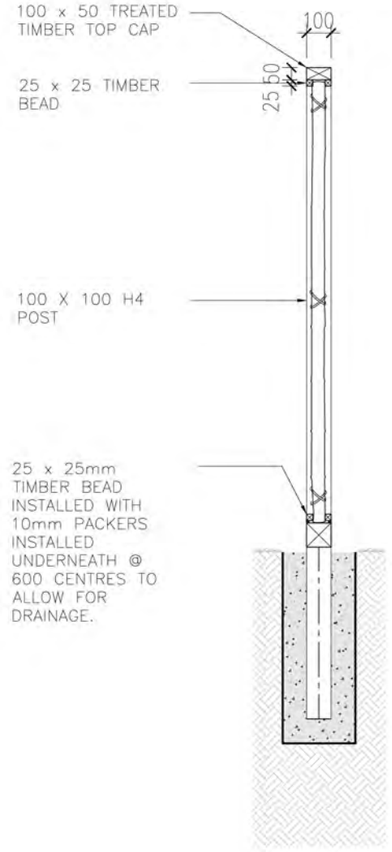

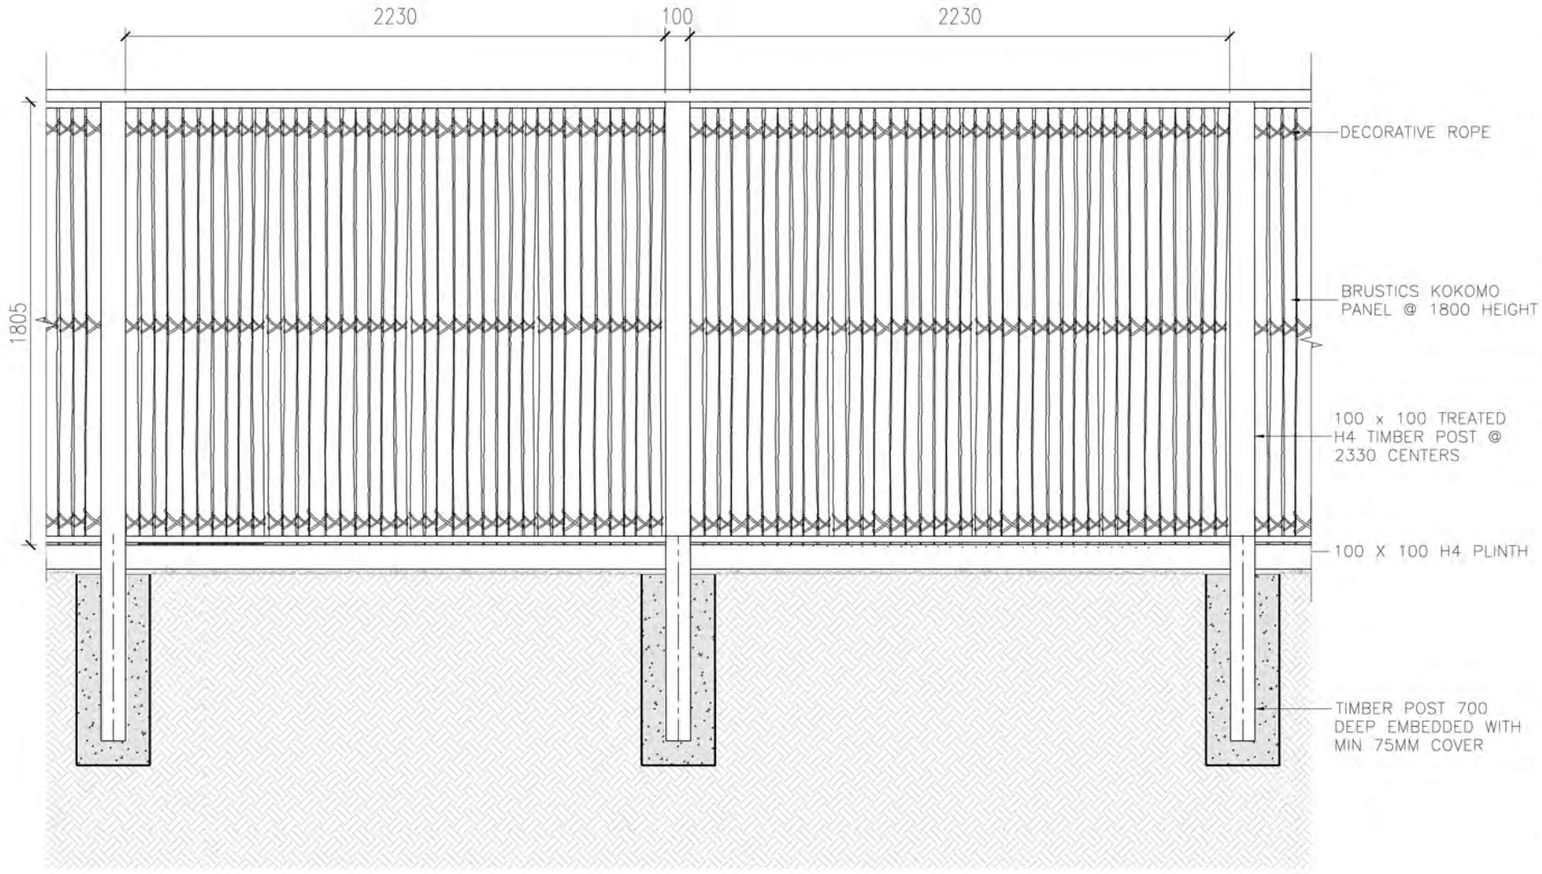

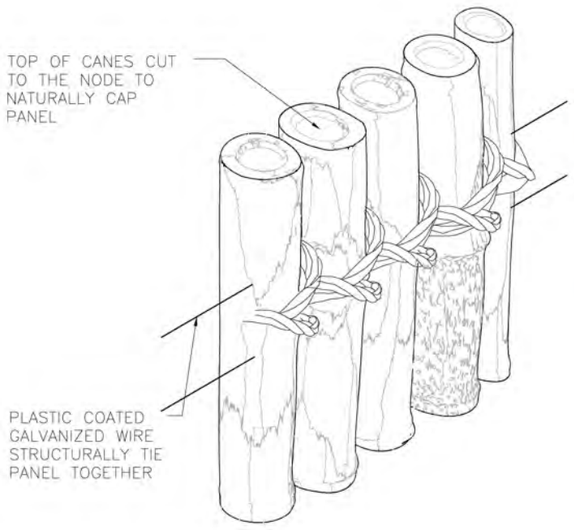

DETAIL SCALE 1:5

Notes:
BORDER STYLE - A 'Picture Frame' style of installation giving the same finished look on both sides.

Decorative rope is only visible in front face.

We recommend the panels are placed on a plinth - H4 100x100mm timber ensuring free draining by using packers.

Bamboo will fade, we recommend it be stained with an oil stain 12-18 months after installation. Some cracking may occur.

Ask for our comprehensive installation instructions. Include plinth and capping in calculation of fence height.

Check with your local council for specific fencing compliance requirements.

Brustics™

BRUSTICS BRUSHWOOD FENCES LTD
289 Lincoln Road,
Henderson,
Auckland 0610

www.brustics.co.nz

PRODUCT:

KOKOMO

PANEL DIMENSIONS:

1.8 x 2.2 m

(H) (W)

FINISHES:

Kokomo Natural
Kokomo Smoked

PANEL FIXING:

30-45mm cane diameter - Natural Jute Rope
Wire position: 100, 900, 1700
(mm from bottom)

EXAMPLE CONSTRUCTION:

BORDER STYLE

NOT FOR CONSTRUCTION FOR ILLUSTRATIVE AND DEMONSTRATIVE PURPOSES ONLY

scale no.	drawing no.
1:25	sheet 02.

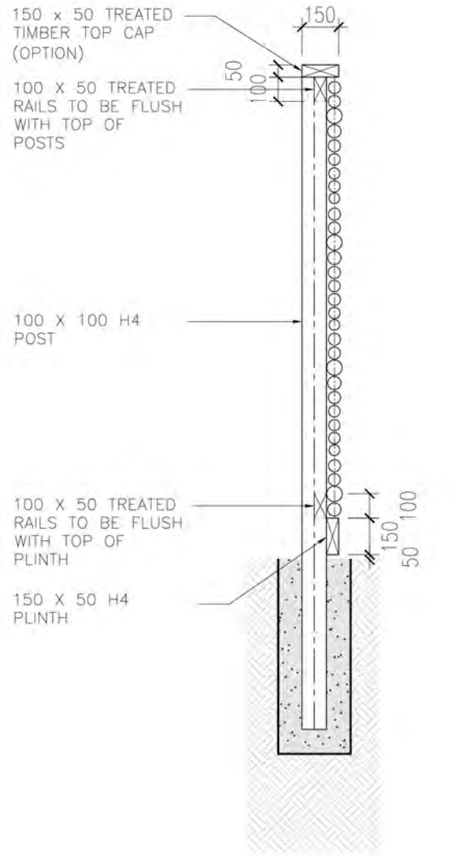

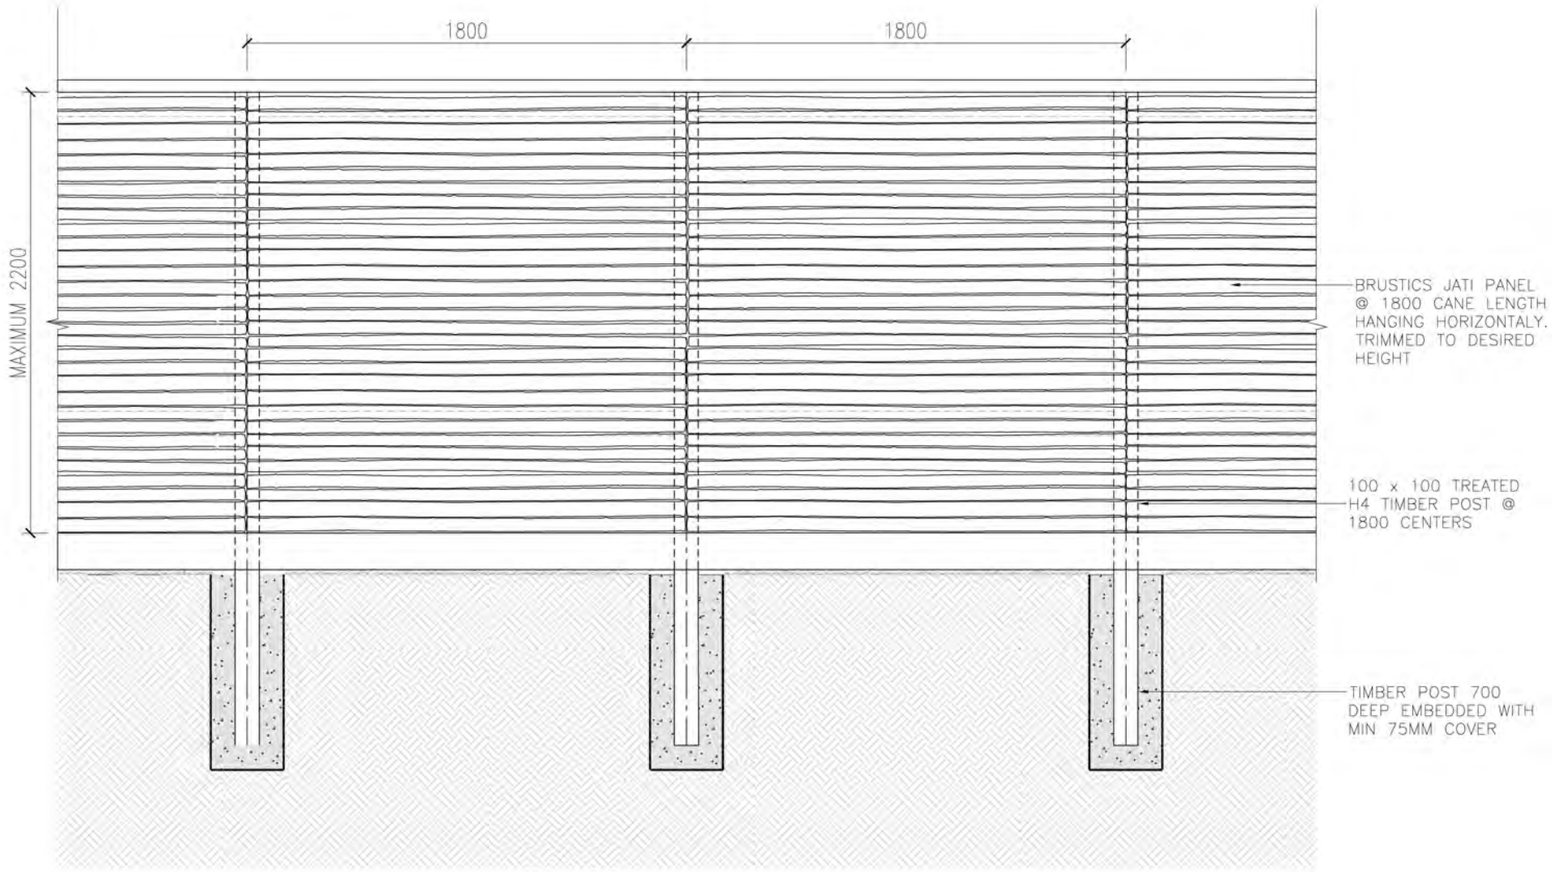

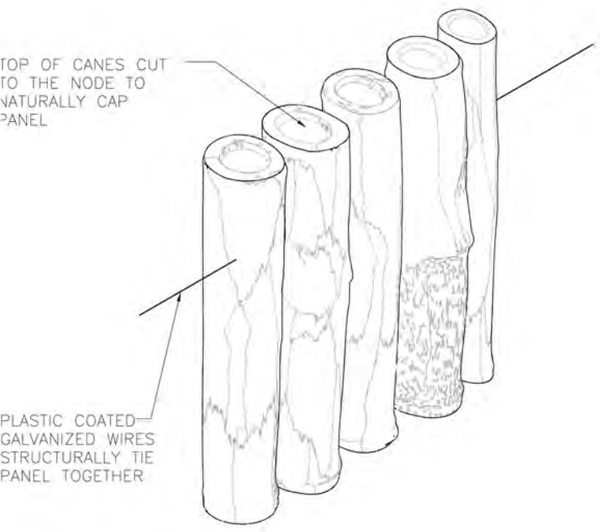

DETAIL SCALE 1:5

NOT FOR CONSTRUCTION FOR ILLUSTRATIVE AND DEMONSTRATIVE PURPOSES ONLY

Notes:

STANDARD STYLE - A continuous Brustics Bamboo fence panels are placed along the front of the posts screwed to rails top and bottom. The frame will be seen on one side.

We recommend the panels are placed on a plinth - H4 150x50mm timber on its edge.

Bamboo will fade, we recommend it be stained with an oil stain 12-18 months after installation. Some cracking may occur.

Ask for our comprehensive installation instructions. Include plinth and capping in calculation of fence height.

Check with your local council for specific fencing compliance requirements.

Brustics™

BRUSTICS BRUSHWOOD FENCES LTD
289 Lincoln Road,
Henderson,
Auckland 0610

www.brustics.co.nz

PRODUCT:

JATI

PANEL DIMENSIONS:

1.8 x 2.2 m

(H) (W)
Positioned Horizontally

OR
1.2 X 2.2
2.4 X 2.2

FINISHES:

JATI Natural
JATI Smoked

PANEL FIXING:

30-45mm cane diameter

EXAMPLE CONSTRUCTION:

STANDARD STYLE HORIZONTAL CAPPED

scale no.	drawing no.
1:25	sheet 07.

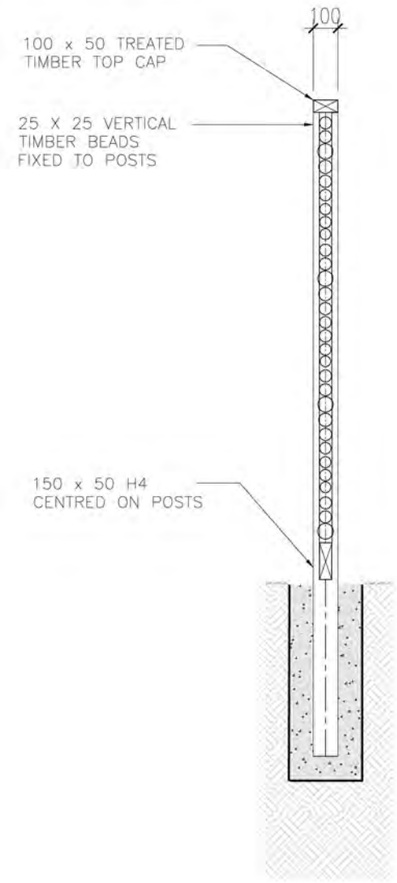

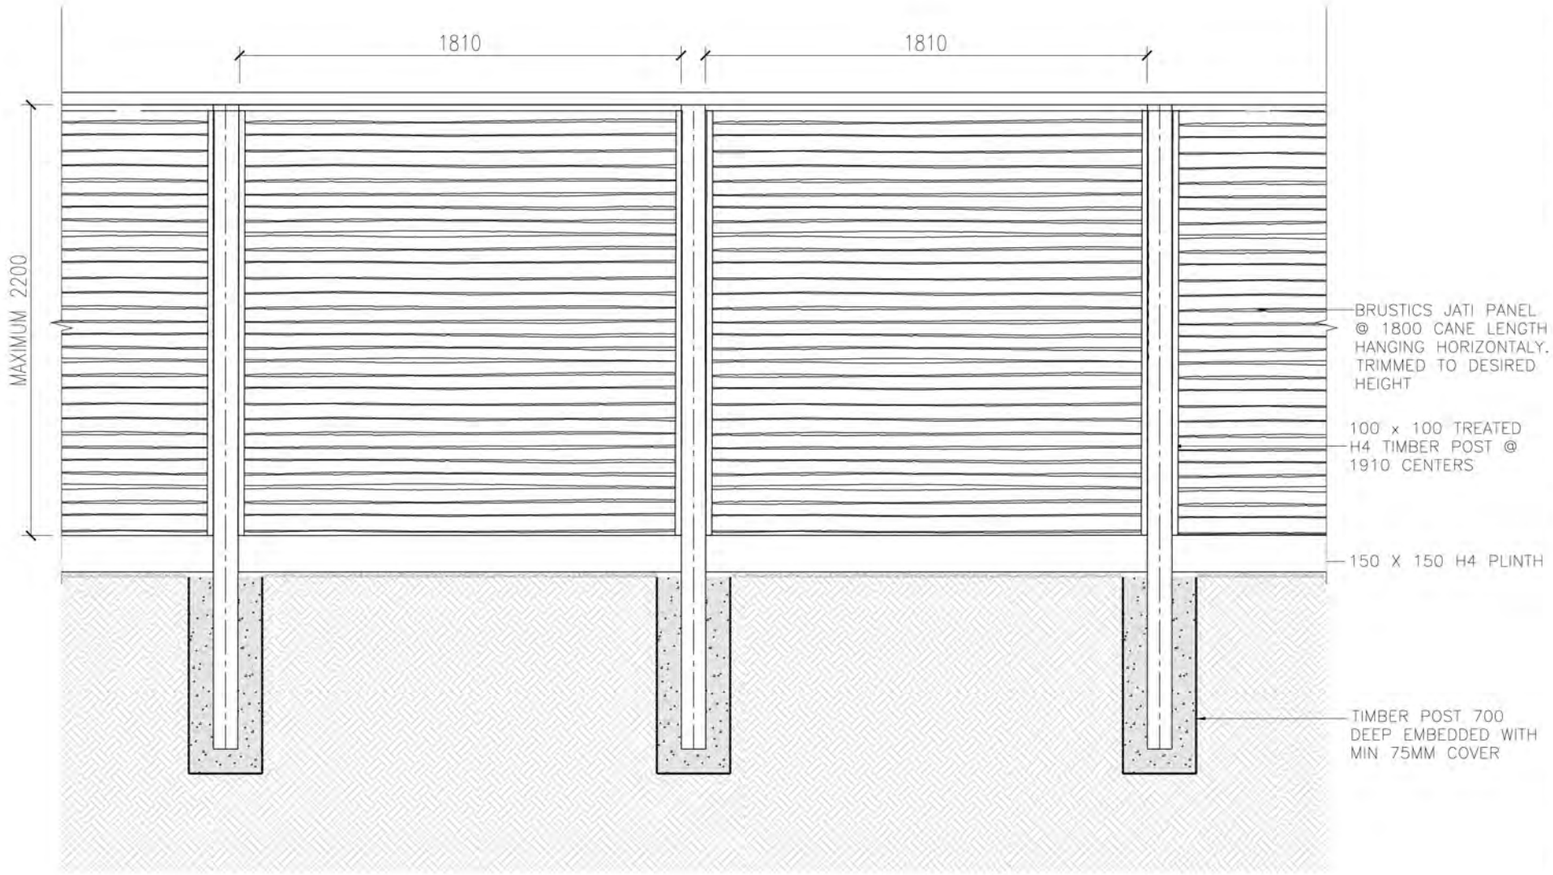

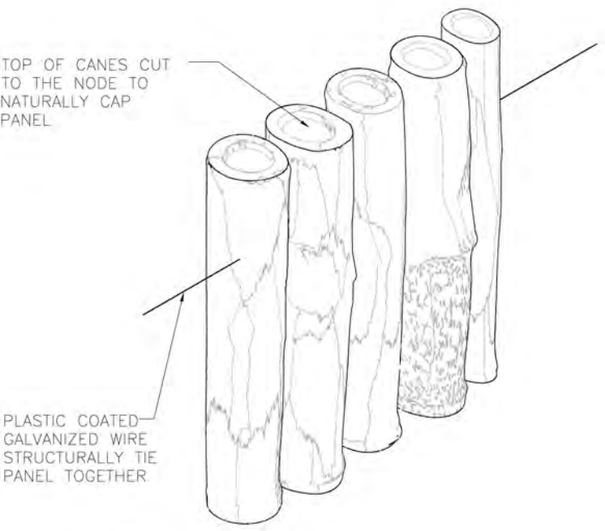

DETAIL SCALE 1:5

Notes:
We recommend the panels are placed on a plinth - H4 100x100mm timber on its edge. 'Smoked' Bamboo will fade, we recommend it be stained with an oil stain 12-18 months after installation. Some cracking may occur.

Ask for our comprehensive installation instructions. Include plinth and capping in calculation of fence height.

Check with your local council for specific fencing compliance requirements.

Brustics™

BRUSTICS BRUSHWOOD FENCES LTD
289 Lincoln Road,
Henderson,
Auckland 0610

www.brustics.co.nz

PRODUCT:

JATI

PANEL DIMENSIONS:

1.8 x 2.2 m
(H) (W)
Positioned Horizontally

OR
1.2 X 2.2
2.4 X 2.2

FINISHES:

JATI Natural
JATI Smoked

PANEL FIXING:

30-45mm - Natural Jute Rope
Wire position: 100, 900, 1700
(mm from bottom)

EXAMPLE CONSTRUCTION:

BORDER STYLE HORIZONTAL

NOT FOR CONSTRUCTION FOR ILLUSTRATIVE AND DEMONSTRATIVE PURPOSES ONLY

scale no:	drawing no:
1:25	sheet 08.

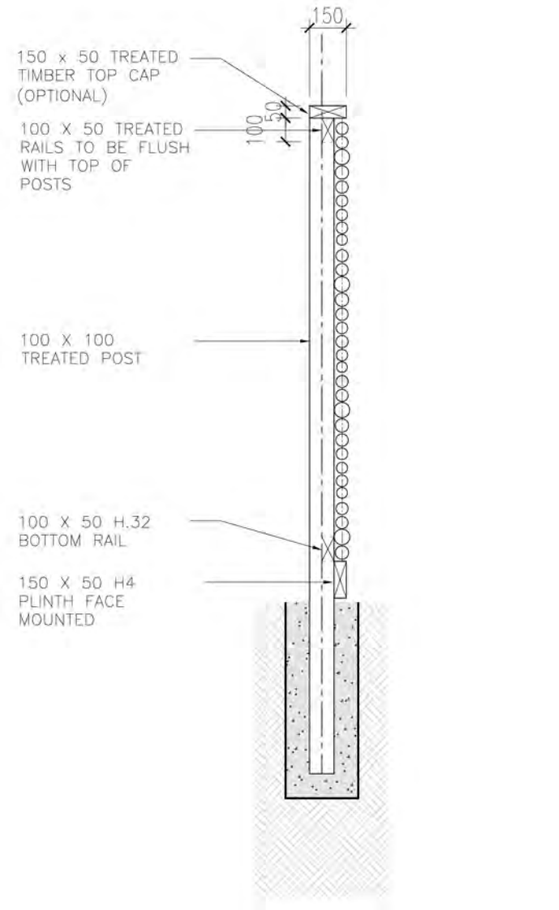

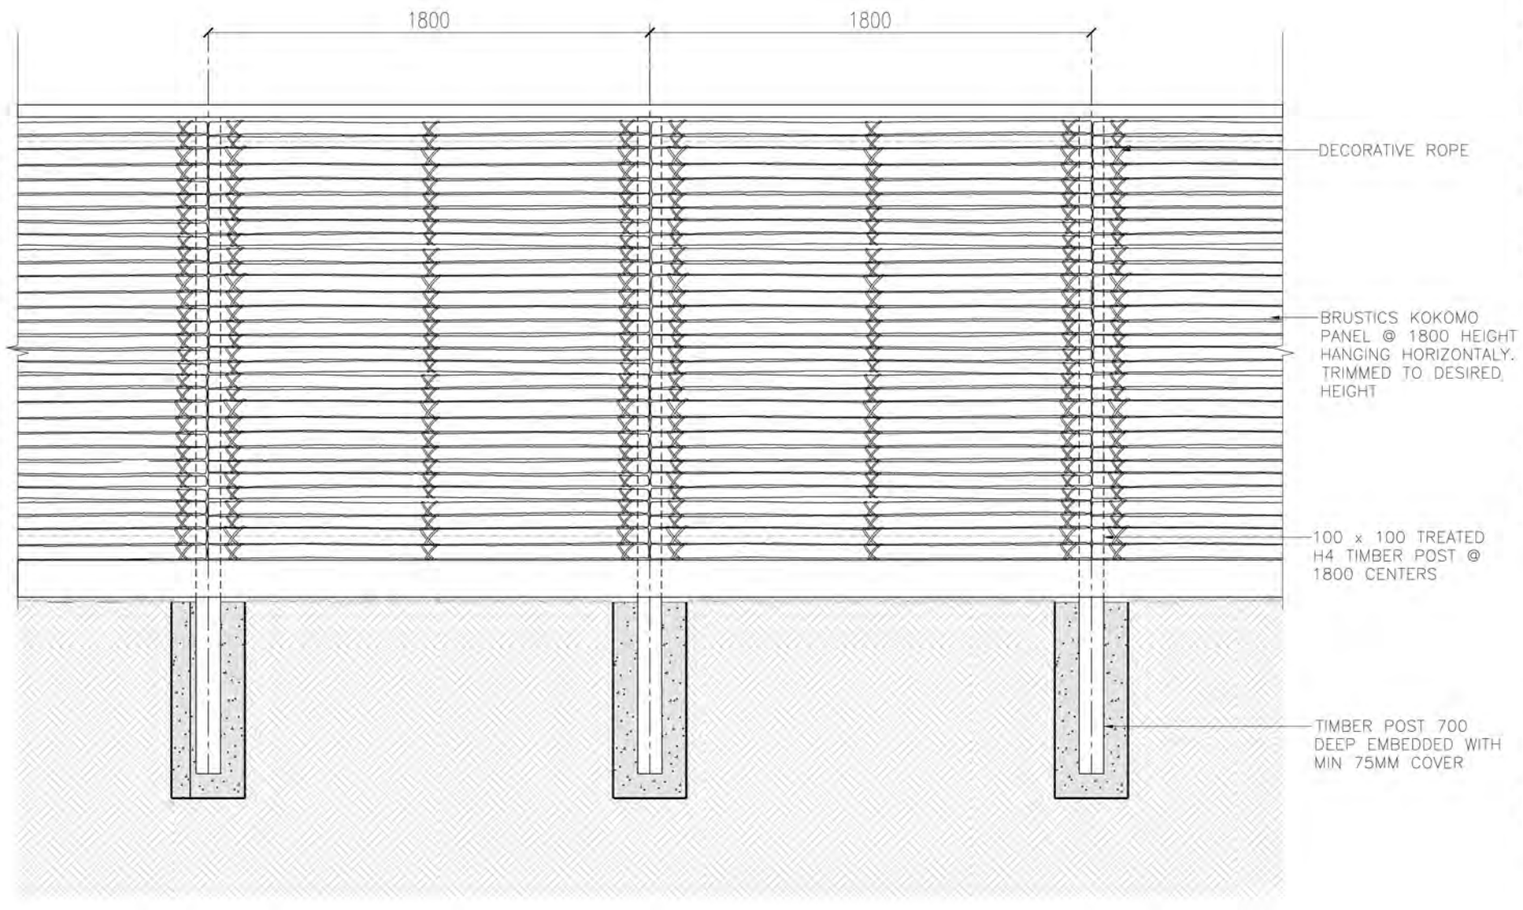

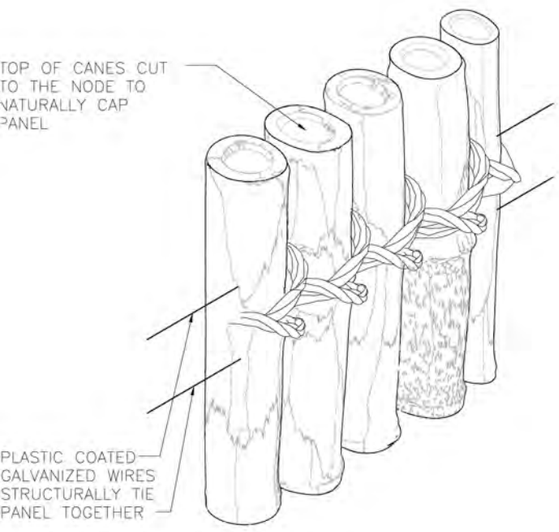

DETAIL SCALE 1:5

NOT FOR CONSTRUCTION FOR ILLUSTRATIVE AND DEMONSTRATIVE PURPOSES ONLY

Notes:

STANDARD STYLE - A continuous Brustics Bamboo fence panels are placed along the front of the posts screwed to rails top and bottom. The frame will be seen on one side.

We recommend the panels are installed over a plinth - H4 150x50mm timber on its edge.

Bamboo will fade, we recommend it be stained with an oil stain 12-18 months after installation. Some cracking may occur.

Ask for our comprehensive installation instructions. Include plinth and capping in calculation of fence height.

Check with your local council for specific fencing compliance requirements.

Brustics™

BRUSTICS BRUSHWOOD FENCES LTD
289 Lincoln Road,
Henderson,
Auckland 0810

www.brustics.co.nz

PRODUCT:

KOKOMO

PANEL DIMENSIONS:

1.8 x 2.2 m

Positioned Horizontally

FINISHES:

Kokomo Natural
Kokomo Smoked

PANEL FIXING:

30-45mm cane diameter - Natural Jute Rope
Wire position: 100, 900, 1700
(mm from bottom)

EXAMPLE CONSTRUCTION:

STANDARD STYLE HORIZONTAL CAPPED

1:25	sheet 03.

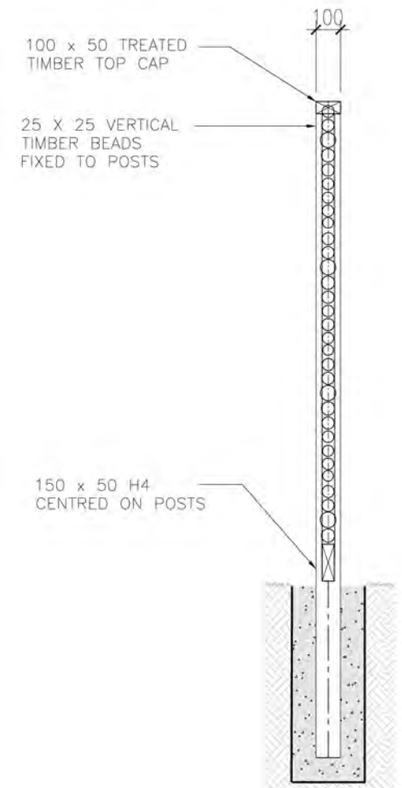

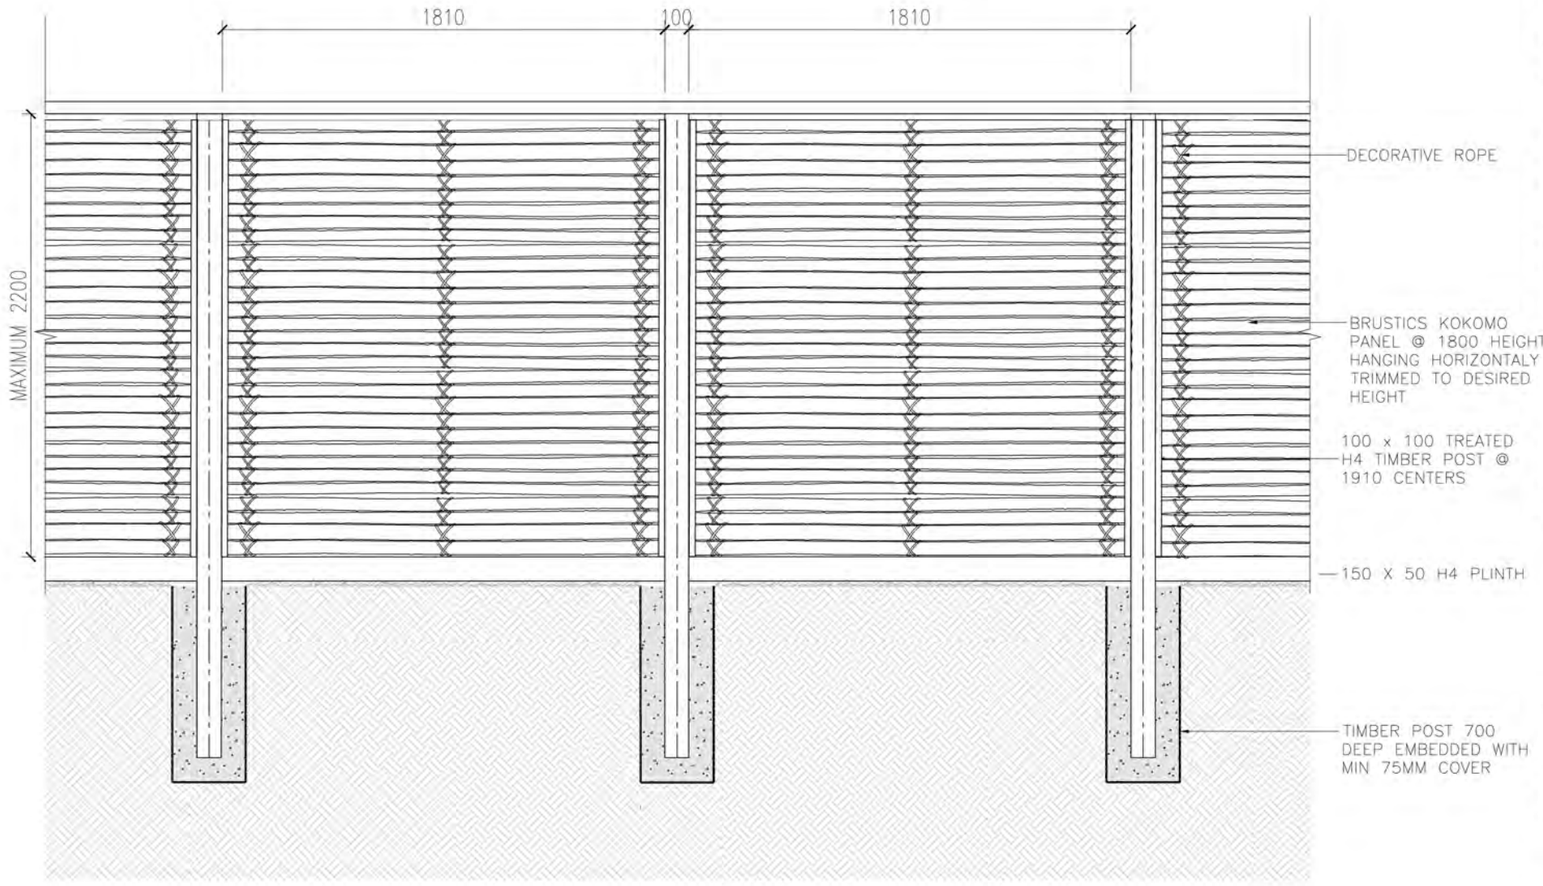

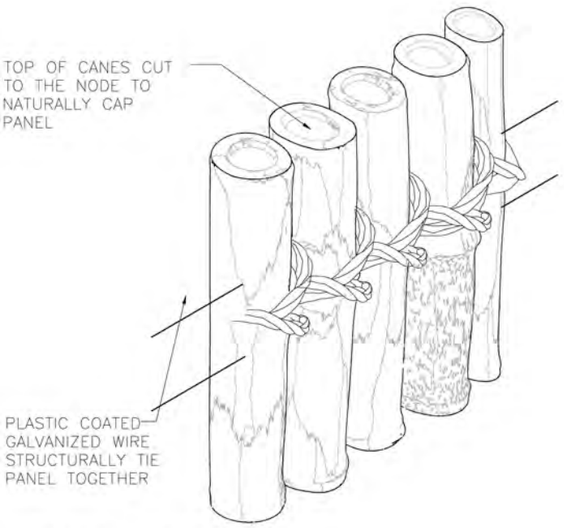

DETAIL SCALE 1:5

NOT FOR CONSTRUCTION FOR ILLUSTRATIVE AND DEMONSTRATIVE PURPOSES ONLY

Notes:
BORDER STYLE - A 'Picture Frame' style of installation giving the same finished look on both sides.

Decorative rope is only visible on front face.

We recommend the panels are installed over a plinth - H4 150x50mm timber on its edge.

Bamboo will fade, we recommend it be stained with an oil stain 12-18 months after installation. Some cracking may occur.

Ask for our comprehensive installation instructions. Include plinth and capping in calculation of fence height.

Rope is only visible on front face.

Check with your local council for specific fencing compliance requirements.

Brustics™

BRUSTICS BRUSHWOOD FENCES LTD
289 Lincoln Road,
Henderson,
Auckland 0610

www.brustics.co.nz

PRODUCT:

KOKOMO

PANEL DIMENSIONS:

1.8 x 2.2 m

Positioned Horizontally

FINISHES:

Kokomo Natural
Kokomo Smoked

FIXING:

30-45mm cane diameter - Natural Jute Rope
Wire position: 100, 900, 1700
(mm from bottom)

EXAMPLE CONSTRUCTION:

BORDER STYLE HORIZONTAL

scale no:	drawing no:
1:25	sheet 04.